Improvements To Roads And RCC Drains at Brundhavana College Road Vinayakanagara Shivapura and Surrounding Area in

Ward No 05

First and Final Bill

Key Map

Scanned by CamScanner

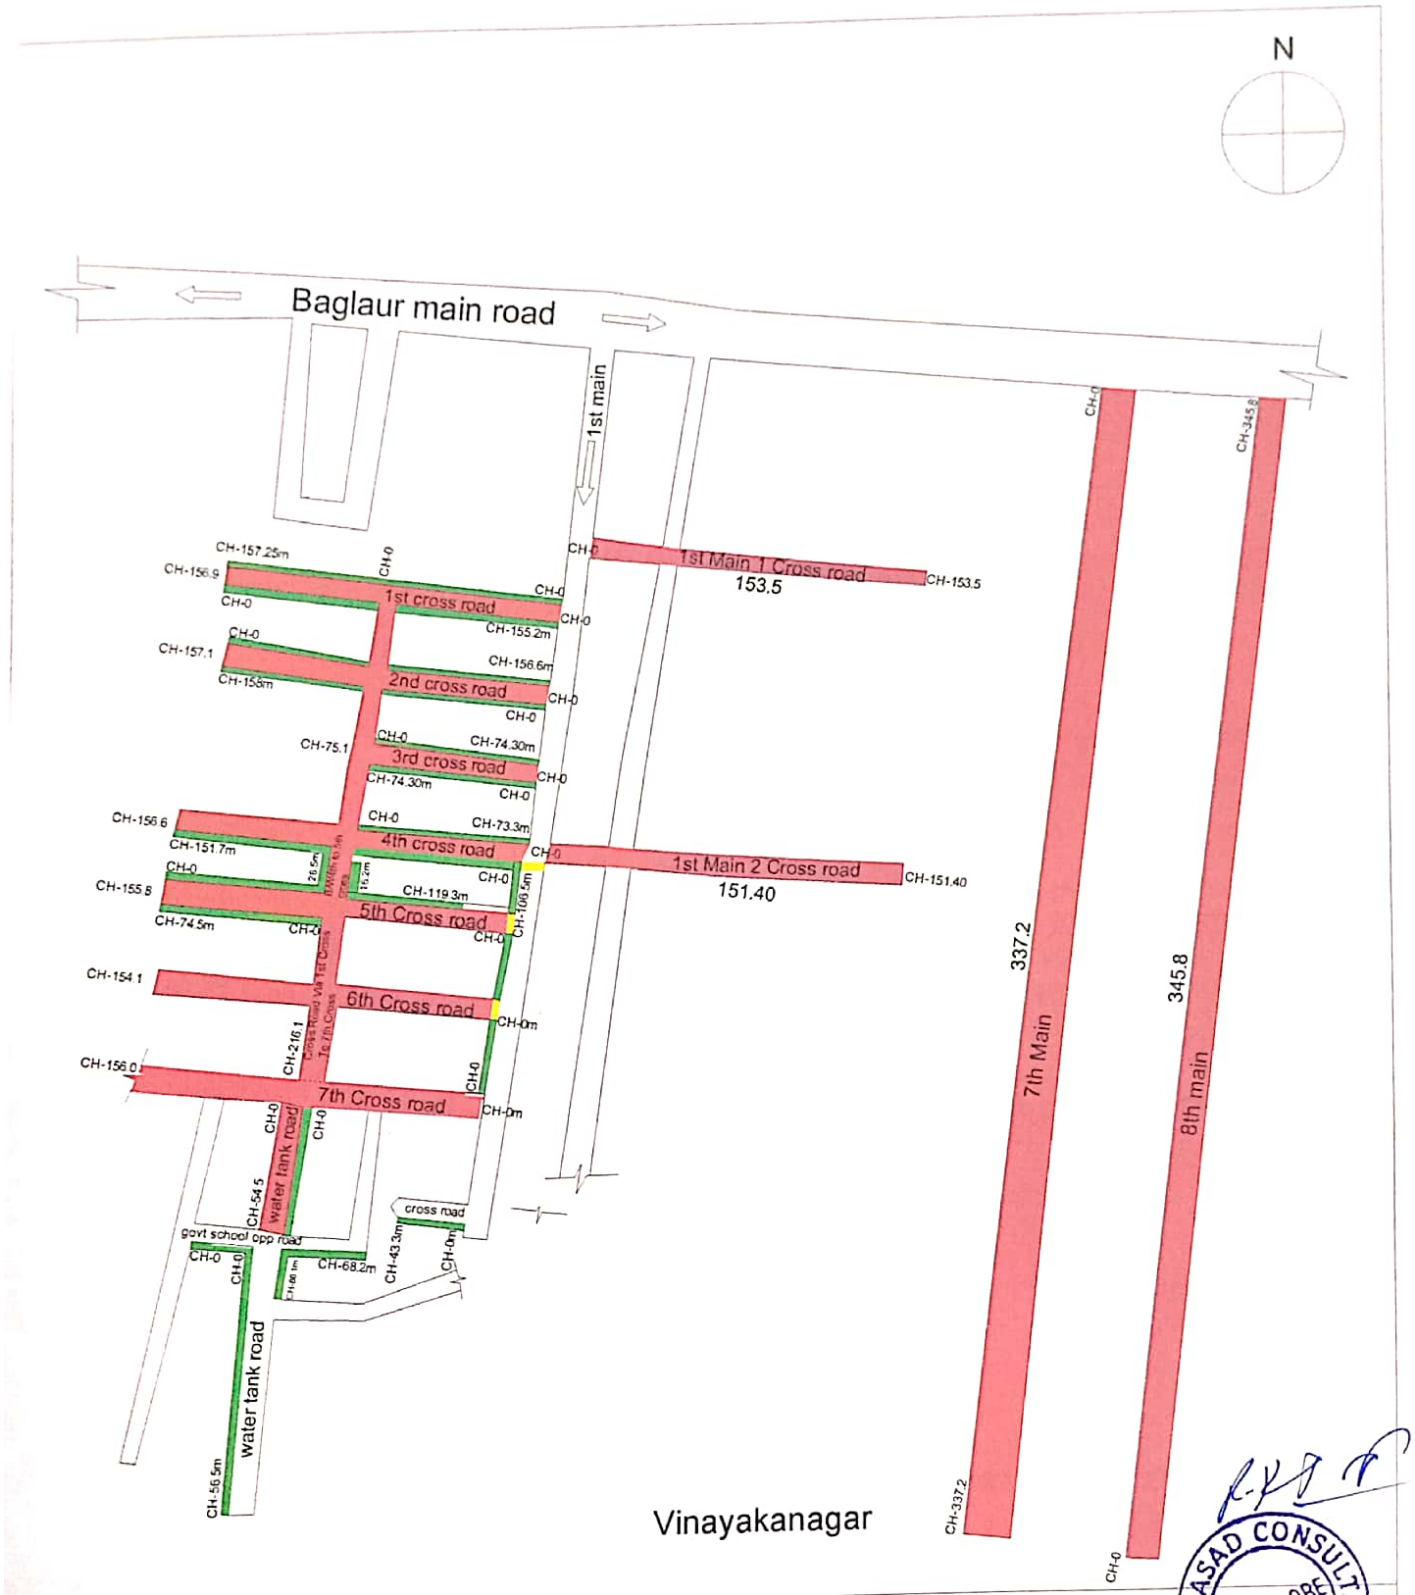

NOTES:-

1) Do Not Scale The Drawings
2) All Dimensions Are In meters

CC DRAIN | Asphalt Road | CC Culvert

RUDRAPRASAD CONSULTANTS
STRUCTURAL ENGINEERS, ARCHITECTS & PROJECT MANAGEMENT CONSULTANTS

RUDRAPRASAD CONSULTANTS BANGALORE

PROJECT	Improvements to Roads and RCC Drain at Brundavan College Road,Vinayakanagara,Shivapura and Surrounding area in Ward No.05
CLIENT	BBMP

ಸಹಾಯಕ ಅಭಿಯಂತರರು
ಚಾಣರಾಯನಪುರ ಉಪ ವಿಭಾಗ

ಸಹಾಯಕ ಕಾರ್ಯಪಾಲಕ ಅಭಿಯಂತರರು
ಚಾಣರಾಯನಪುರ ಉಪ ವಿಭಾಗ
ಬೆಂಗಳೂರು-24

Scanned by CamScanner

NOTES:-

1) Do Not Scale The Drawings

2) All Dimensions Are In meters

INDEX

CC DRAIN

RUDRAPRASAD CONSULTANTS BANGALORE

PROJECT	Improvements to Roads and Drains at Brundavana College Road,Vinayakanagara,Shivapura and Surrounding area in Ward no-05
CLIENT	BBMP

RUDRAPRASAD CONSULTANTS
STRUCTURAL ENGINEERS, ARCHITECTS
& PROJECT MANAGEMENT CONSULTANTS
No. 3 7th MAIN,
MALLESWARAM BANGALORE-560003
Ph: 23444801
Mob: 91-9448227083,91-9972924526
E-mail: rudraprasad3@rediffmail.com
Web: www.drsengineers.com

Scanned by CamScanner

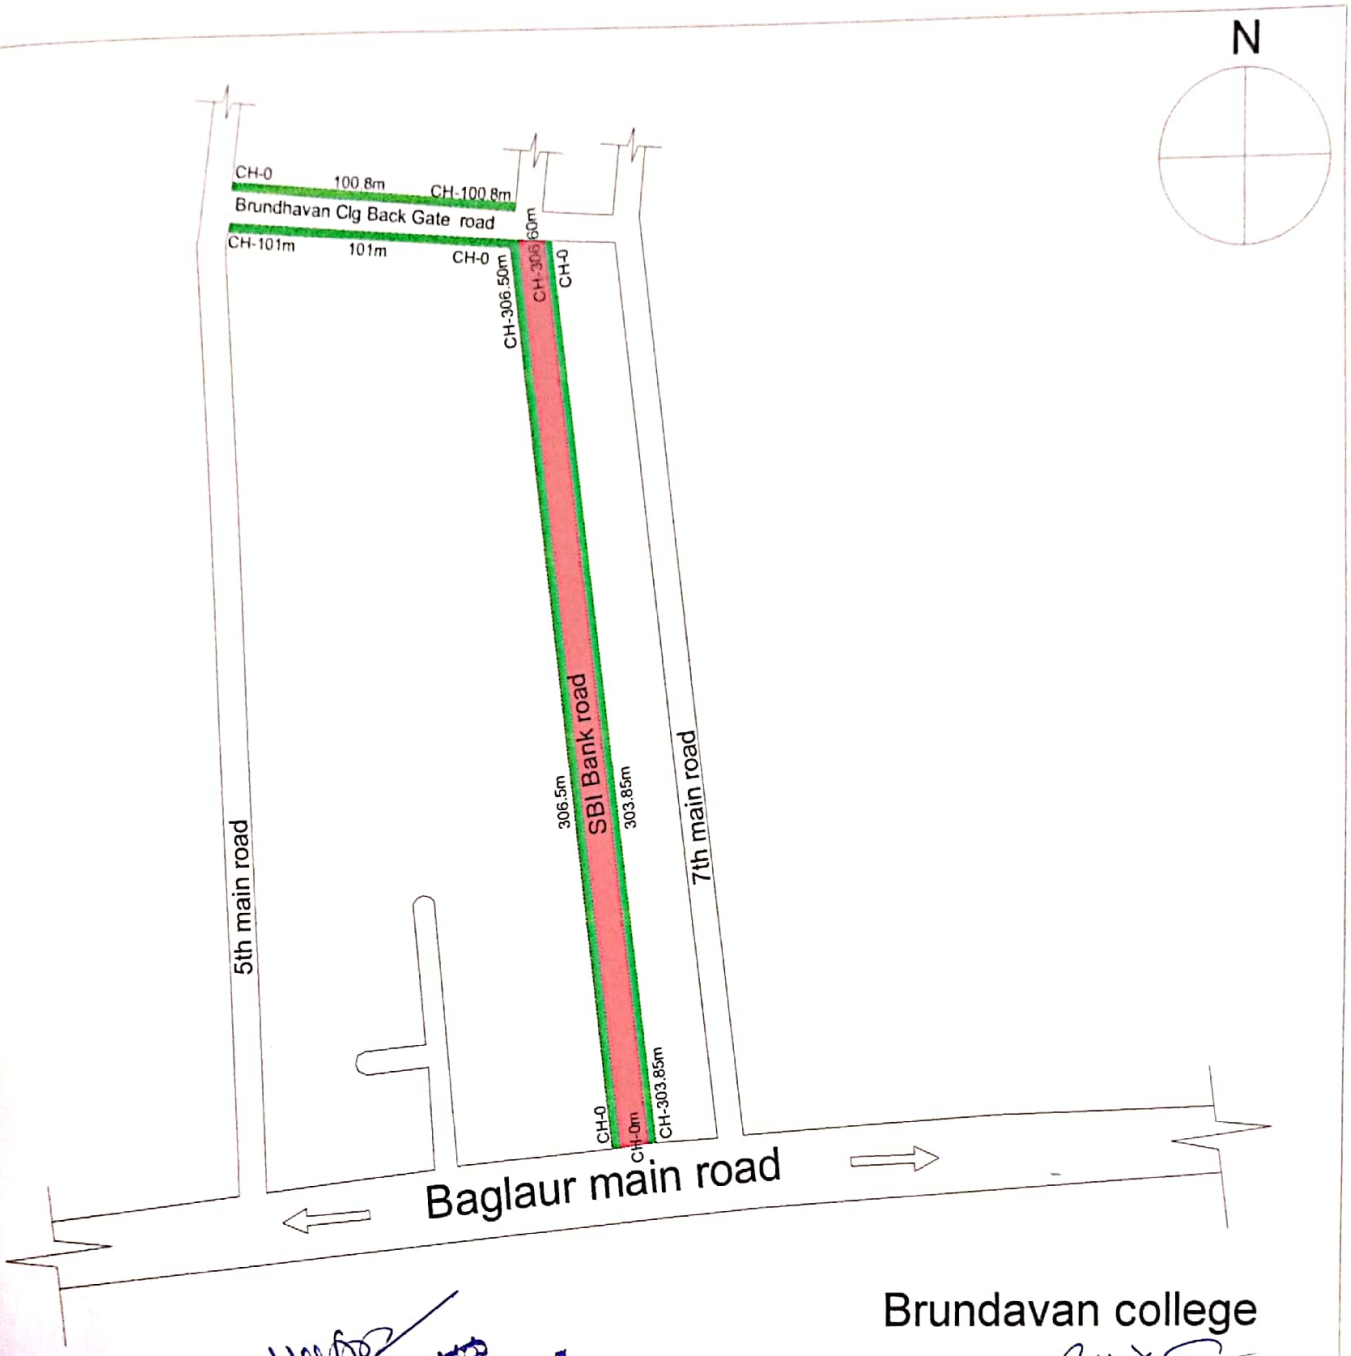

NOTES:-

1) Do Not Scale The Drawings
2) All Dimensions Are In meters

INDEX

CC DRAIN

Asphalt Road

RUDRAPRASAD CONSULTANTS
BANGALORE

PROJECT	-Improvements to Roads and RCC Drains at Brundavan college Road,Vinayakanagara,Shivapura and Surrounding area in Ward No 05,
CLIENT	BBMP

RUDRAPRASAD CONSULTANTS
STRUCTURAL ENGINEERS, ARCHITECTS
& PROJECT MANAGEMENT CONSULTANTS
No. 3 7th MAIN,
MALLESWARAM BANGALORE-560003
Ph : 23444801
Mob : 91-9448227083,91-9972924526
E-mail: rudraprasad3@rediffmail.com
Web: www.grkengineers.com

ಸಹಾಯಕ ಕಾರ್ಯನಿರ್ವಾಹಕ ಅಭಿಯಂತರರು
ಬ್ಯಾಟರಾಯನಪುರ ಉಪ ವಿಭಾಗ
ದಿನಾಂಕ 20.2

ಸಹಾಯಕ ಕಾರ್ಯನಿರ್ವಾಹಕ ಅಭಿಯಂತರರು
ಬ್ಯಾಟರಾಯನಪುರ ಉಪ ವಿಭಾಗ
ಬಿ.ಬಿ.ಎಂ.ಪಿ., ಬೆಂಗಳೂರು-24

Scanned by CamScanner